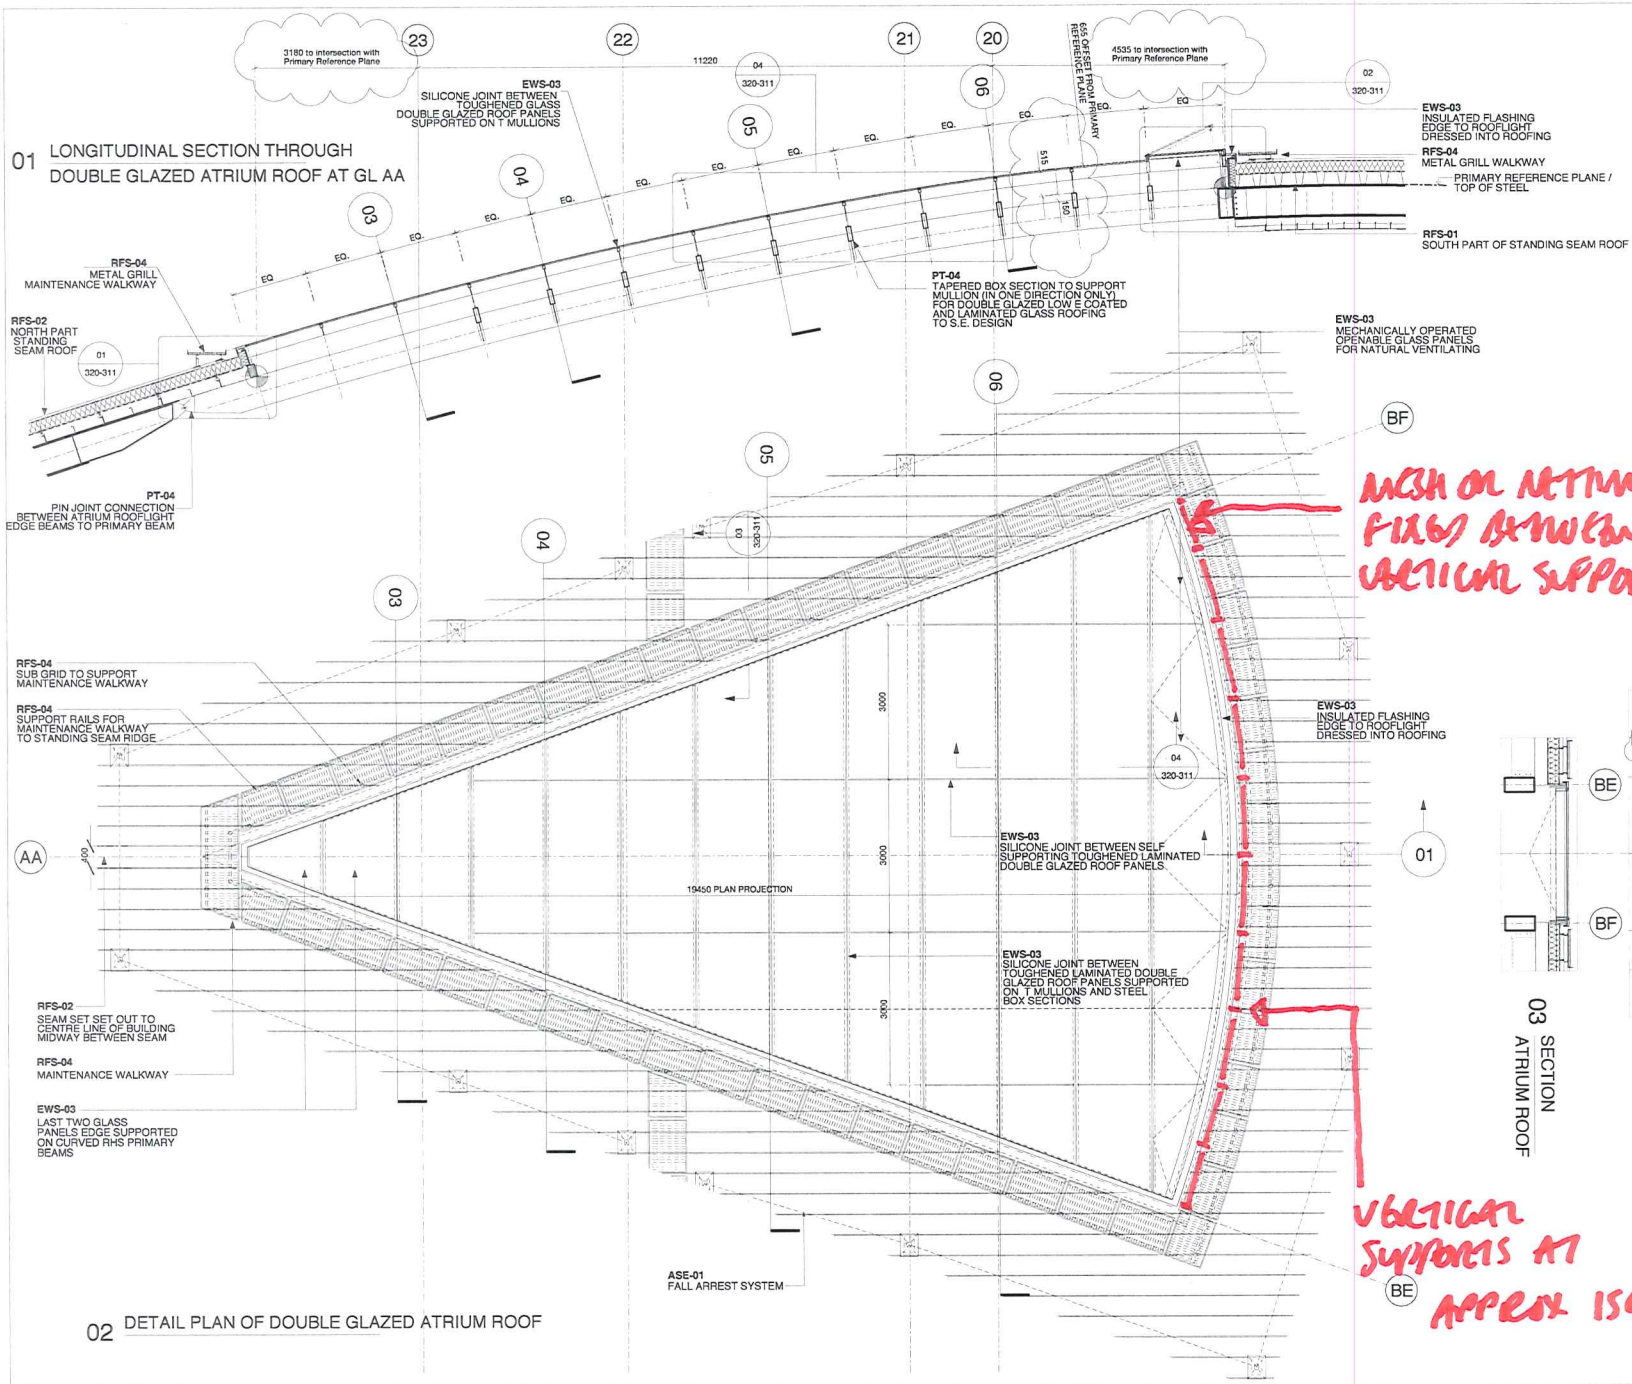

01 LONGITUDINAL SECTION THROUGH DOUBLE GLAZED ATRIUM ROOF AT GL AA

02 DETAIL PLAN OF DOUBLE GLAZED ATRIUM ROOF

Rev	Date	Description	By	Chkd	App
A	19.11.03	STAGE D SUBMISSION	FS	SR	
B	16.02.04	MAIN CLADDING PACKAGE TENDER ISSUE	FS	SR	
C	15.03.04	ROOFING PACKAGE TENDER ISSUE	WW	SR	SR
D	05.10.05	STAGE D SUBMISSION	AK	SR	SR
E	17.03.06	TENDER ISSUE - EXTERNAL ENVELOPE PACKAGE	AK	SR	SR
F	15.12.06	CONSTRUCTION ISSUE - CURTAIN WALLING PACKAGE	AK	SR	SR
G	25.01.07	CONSTRUCTION ISSUE - SETTING OUT UPDATES TO ATRIUM ROOF	AK	SR	SR

Do not Scale. Used figured dimensions only. All dimensions to be checked on site

All drawings to be read in conjunction with the Engineers' drawings. Any discrepancies between consultants drawings to be reported to the Architect before any work commences.

The Contractor's attention is drawn to the Health & Safety matters identified in the Health & Safety plan as being potentially hazardous. These items should not be considered as a complete and final list. The Work Package Contractor's normal Health and Safety obligations still apply when undertaking constructional operations both on and off site.

CONSTRUCTION

24 Britton Street London EC1M 5UA
+44 (0) 20 7608 7900 T
+44 (0) 20 7608 7901 F
info@wilkinsoneyre.com
WilkinsonEyre.Architects

Project	AUDI WEST LONDON
Title	GLAZED ATRIUM ROOF
Job No.	320
Date	01.10.03
Scale @A3	Scale @A1 - 1:50
Drawing no.	WE-320-310
Rev.	G
Drawn Chkd App	AK SR SR

© Copyright WilkinsonEyre Architects Ltd